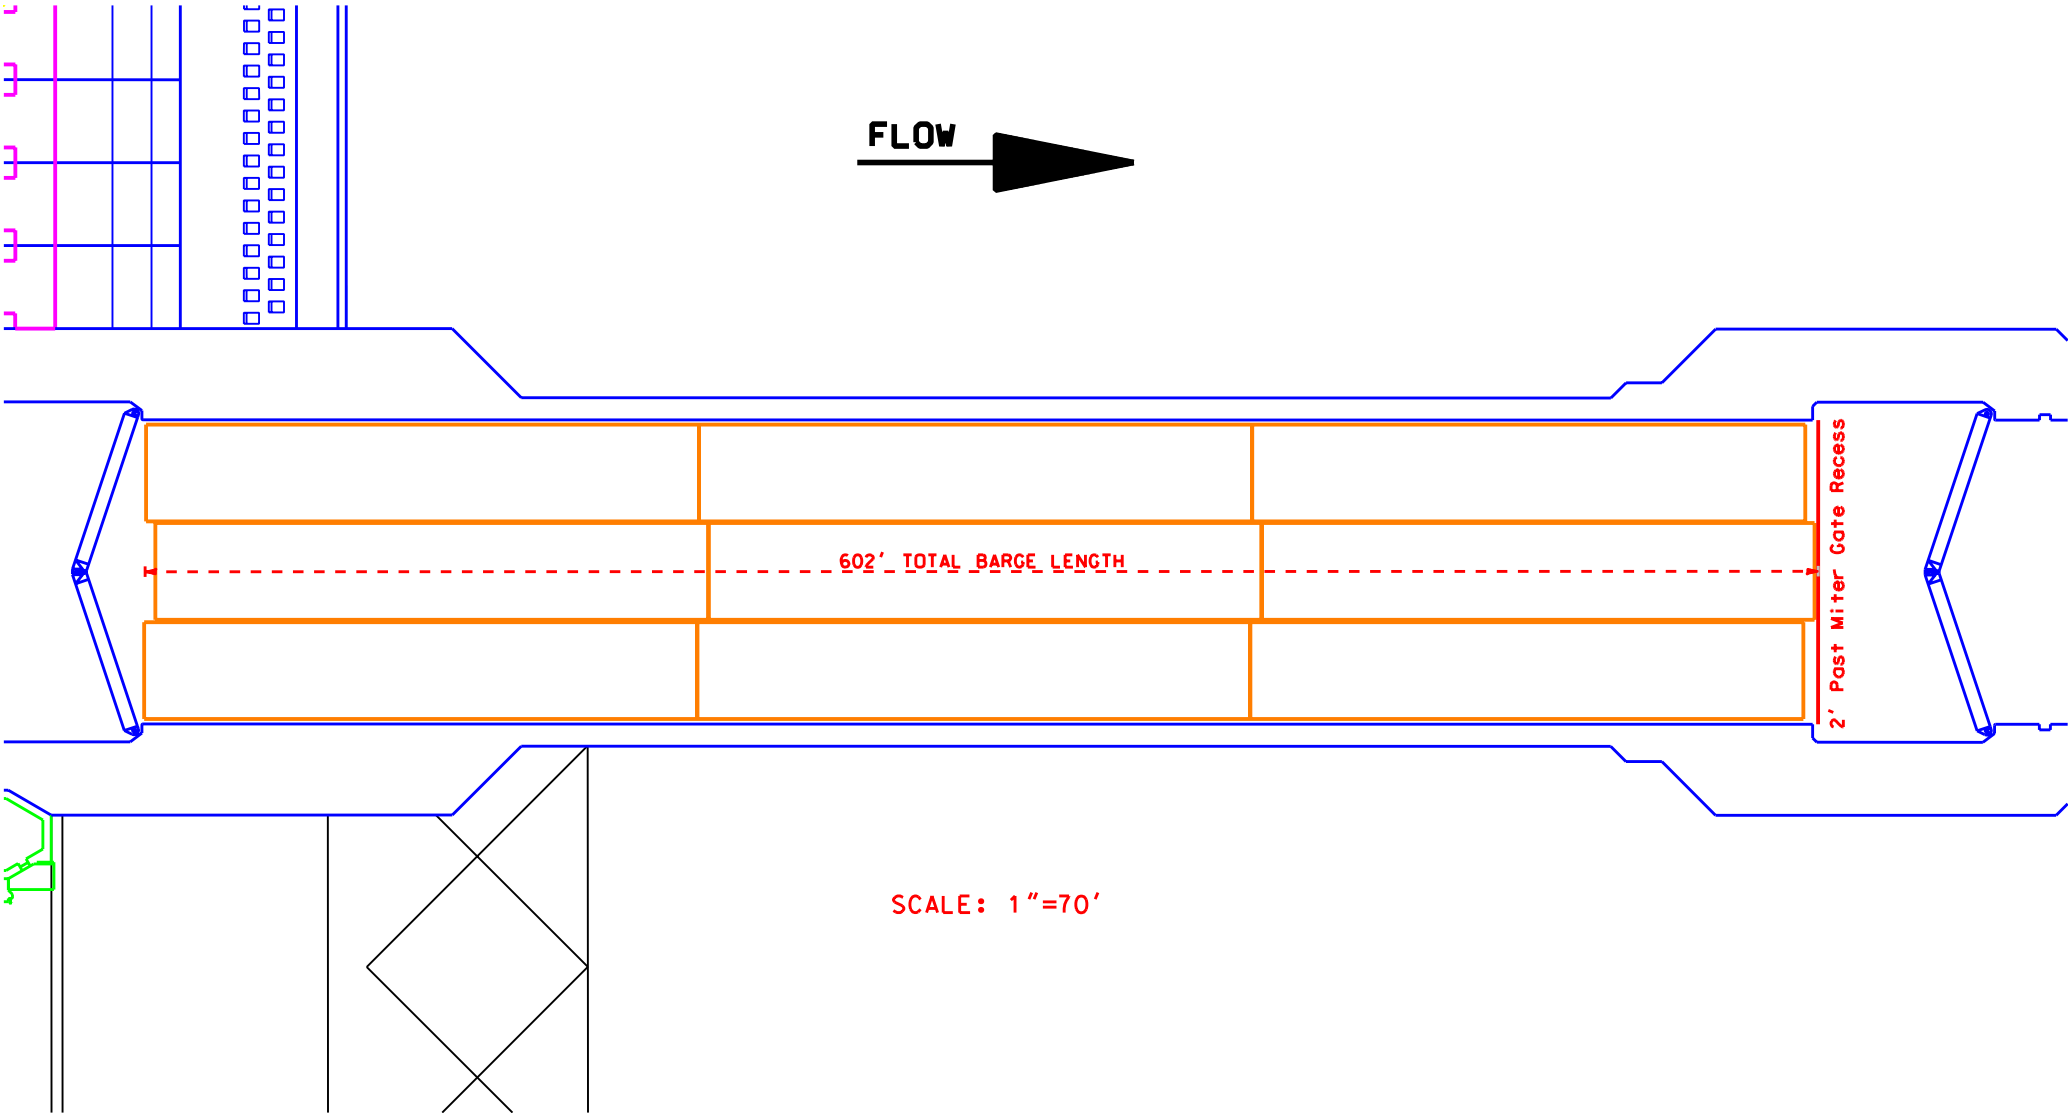
FLOW
602' TOTAL BARGE LENGTH
2' Past Miter Gate Recess
SCALE: 1"=70'