CORPS OF ENGINEERS

U. S. ARMY

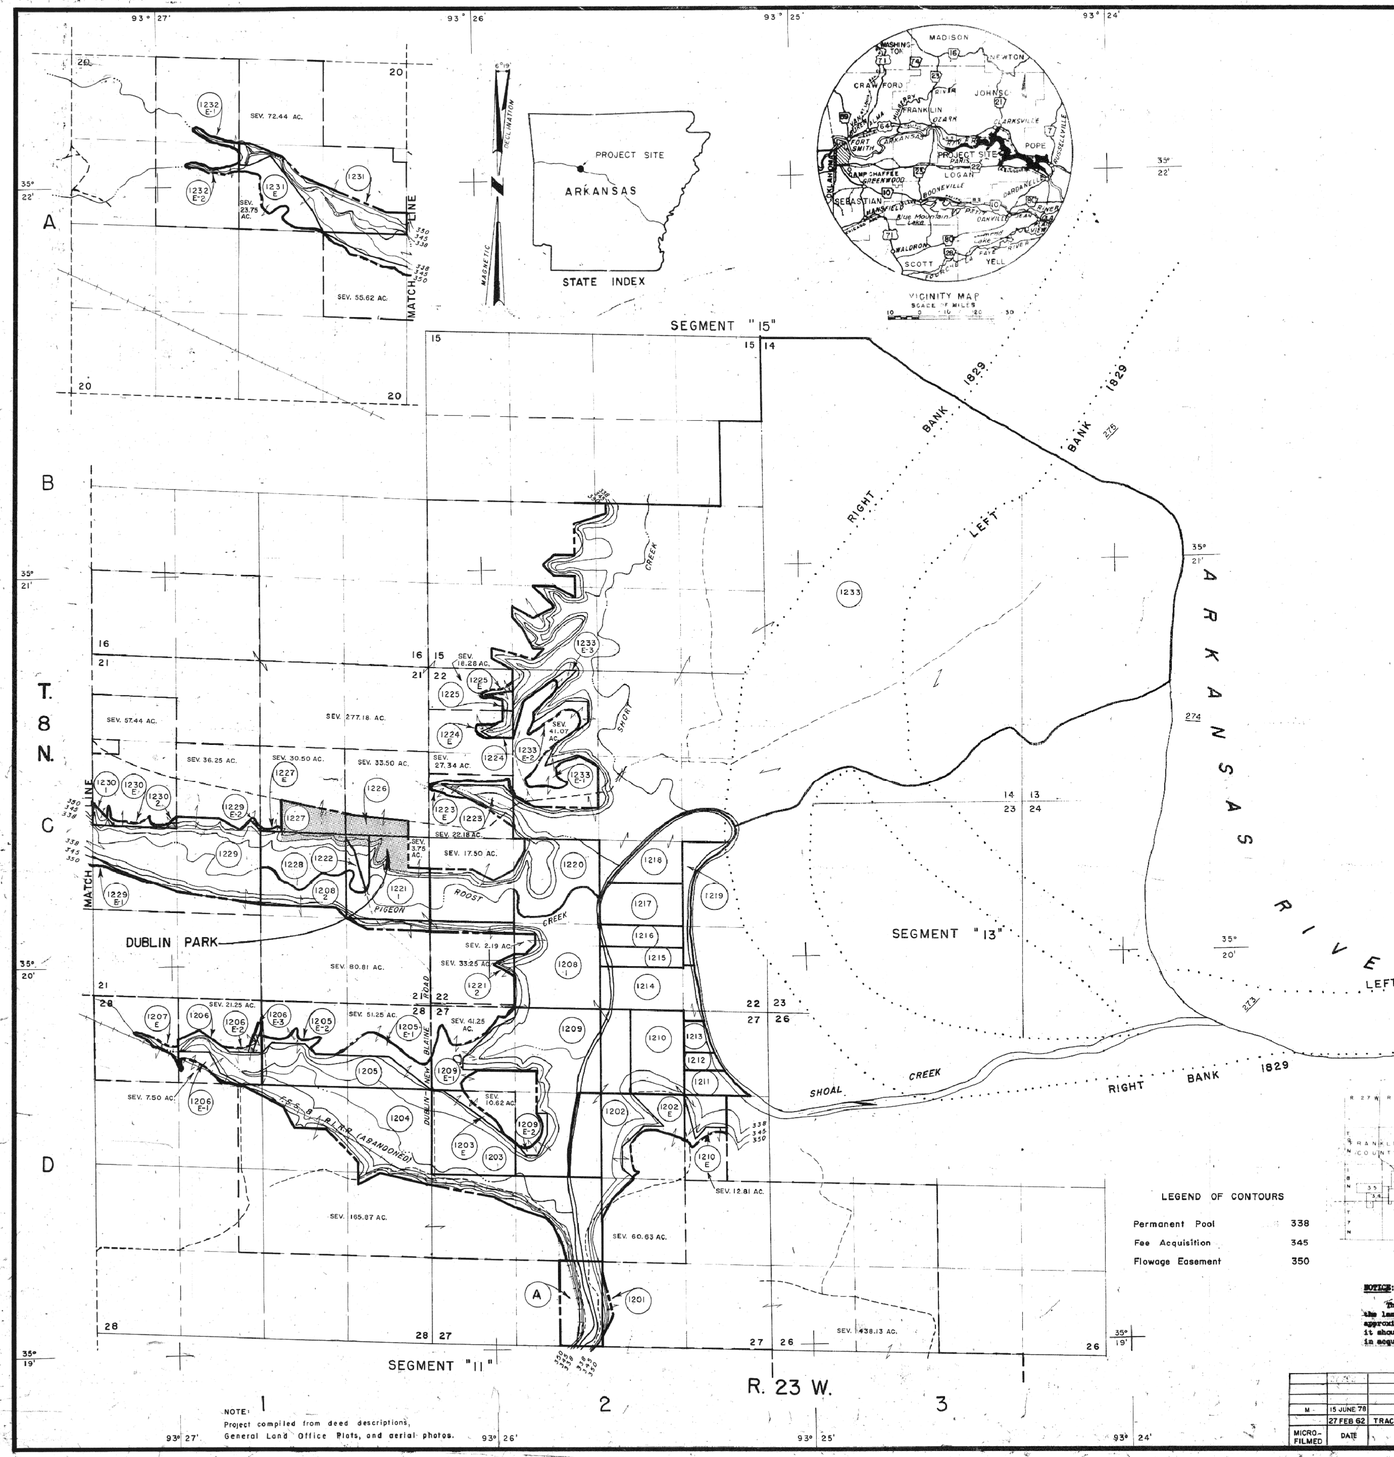

NOTE:
Project compiled from deed descriptions, General Land Office Plats, and aerial photos.

TRACT REGISTER OF ACQUISITION

TRACT NO.	LAND OWNER	ACREAGE FEE	ACREAGE EASEMENT	ACREAGE PERMIT	MARGINAL INDEX	REMARKS
1201	L.C. Poth, Sr., et ux	1.87			D-2	
1202	Christine Prego, et al	19.37			D-2	
1202S	Christine Prego, et al		11.00		D-2	
1203	Annie Tenkleve	29.38			D-2	
1203E	Annie Tenkleve		3.00		D-2	
1204	Bernard Koch, et al	97.13			D-1	
1205	Alois Lensing, et al	28.75			D-1	
1205E-1	Alois Lensing, et al		9.00		D-1	
1205E-2	Alois Lensing, et al		2.00		D-1	
1206	Henry Lensing, Jr.	11.25			D-1	
1206E-1	Henry Lensing, Jr.		3.50		D-1	
1206E-2	Henry Lensing, Jr.		2.00		D-1	
1206E-3	Henry Lensing, Jr.		0.75		D-1	Perpetual R/W Easement
1207E	Henry Lensing, Jr., et ux		2.50		D-1	
1208-1	George Koch, et al	71.81			C-2	
1208-2	George Koch, et al	18.69			C-1	
1209	Herman F. Buss	65.25			D-2	
1209E-1	Herman F. Buss		11.00		D-2	
1209E-2	Herman F. Buss		2.00		D-2	
1210	Elsie West Hall	33.19			D-2	
1210E	Elsie West Hall		2.50		D-2	
1211	Burl Farman	7.50			D-2	
1212	Annie Tenkleve	3.75			D-2	
1213	Bernard Koch, et al	4.75			D-2	
1214	Joe H. Schwierjohann, et al	25.50			C-2	
1215	Annie Tenkleve	10.00			C-2	
1216	Herman F. Buss	10.00			C-2	
1217	Bernard Koch, et al	19.50			C-2	
1218	Burl Farman	24.00			C-2	
1219	Elsie West Hall	10.00			C-2	
1220	Henry Lensing, Jr.	51.00			C-2	
1221-1	Bernard Koch, et al	34.25			C-1	
1221-2	Bernard Koch, et al	3.25			C-2	
1222	Henry Lensing, Jr.	3.00			C-1	
1223	Howard Denton	7.62			C-2	
1223S	Howard Denton		3.00		C-2	
1224	Howard Denton, et ux	2.66			C-2	
1224S	Howard Denton, et ux		1.00		C-2	
1225	W.H. Roper	1.72			C-2	
1225S	W.H. Roper		1.00		C-2	
1226	W.H. Denton	6.50			C-1	
1227	Joseph Stevall	9.50			C-1	
1227S	Joseph Stevall		1.00		C-1	
1228	Joseph Stevall	25.00			C-1	
1229	Dennis H. Burris, et ux	68.13			C-1	
1229S-1	Dennis H. Burris, et ux		3.00		C-1	
1229S-2	Dennis H. Burris, et ux		0.50		C-1	
1230-1	G.W. Roper, et ux	1.25			C-1	
1230-2	G.W. Roper, et ux	0.31			C-1	
1230S	G.W. Roper, et ux		2.00		C-1	
1231	Hazel Burnham Kerbsrach, et al	22.81			A-1	
1231E	Hazel Burnham Kerbsrach, et al		13.00		A-1	
1232E-1	Bill Hicks, et ux		2.00		A-1	
1232E-2	Bill Hicks, et ux		2.00		A-1	
1233	Thomas L. Herren, et al	1225.25			A-1	
1233E-1	Thomas L. Herren, et al		5.00		C-2	
1233E-2	Thomas L. Herren, et al		4.00		C-2	
1233E-3	Thomas L. Herren, et al		3.00		A-2	
A	Withdrawn by Public Land Order No. 1764 dated 11 Dec. 1958 (Fee 20.0 Ac.)					

TENTATIVE FINAL

PROJECT MAP

DEPT. OF THE ARMY

USING SERVICE CORPS OF ENGINEERS

LOCATION OF PROJECT

STATE ARKANSAS

COUNTY LOGAN

DIVISION SOUTHWESTERN

DISTRICT LITTLE ROCK

ARMY AREA 4TH

80 MILES NW OF LITTLE ROCK

1 MILES NW OF DARDANELLE

TRANSPORTATION FACILITIES

RAILROADS NONE

STATE ROADS NONE

FEDERAL ROADS NONE

AIR LINES NONE

ACQUISITION

TOTAL ACRES ACQUIRED

FEE

PUBLIC DOMAIN { PERM. WITHDRAWAL / TEMP. WITHDRAWAL

USE PERMIT

TRANSFER

LEASE

LESSER INTERESTS

DISPOSAL

TOTAL ACRES DISPOSED OF

SOLD

PUBLIC DOMAIN { PERM. WITHDRAWAL / TEMP. WITHDRAWAL

USE PERMIT

TRANSFERRED

LEASES TERMINATED

LESSER INTERESTS TERM.

REASSIGNED

OTHER

LEGEND

EXCEPT FOR THE SPECIAL SYMBOLS SHOWN BELOW MAP SYMBOLS ARE STANDARD IN ARMY MAP SERVICE TECHNICAL MANUAL NO. 23.

RESERVATION LINE

RESERVATION LINE (Actual Survey)

TRACT BOUNDARY LINE

TRACT NUMBER 1200

CONTOUR LINE 338

DISPOSAL

NOTICE:
This segment map is a pictorial representation of the land acquired by the Government and indicates the approximate limits. If detail information is desired, it should be obtained from the legal descriptions used in acquisition of the land.

SEGMENT "12"

DEPARTMENT OF THE ARMY
OFFICE OF THE LITTLE ROCK DISTRICT ENGINEER
SOUTHWESTERN DIVISION

DRAWN BY C.J.H. & E.F.
TRACED BY C.J.H.
CHECKED BY J.L.
SUBMITTED BY W. B. Stewart
PROJECT MANAGER
RECOMMENDED BY: A. K. Siegner
CHIEF, REAL ESTATE DIVISION
APPROVED BY: Frank P. Bowe
COL., C.E., DISTRICT ENGINEER
DATE 5 June 1967

REAL ESTATE

LAKE DARDANELLE

OFFICE, CHIEF OF ENGINEERS, WASHINGTON 25, D. C.

Scale 1:10,000 — 1000' 0 1000'

INSTALLATION OR PROJECT NO.

SHEET 12 OF 36 DRAWING NO.

MICRO-FILMED	DATE	REVISIONS	BY
M	15 JUNE 78		A.W.S.
	27 FEB 62	TRACT NO. 1206E-3 ADDED	J.S.R.

EM 405-1-200

ENG. FORM 1456 22 MAR. 52