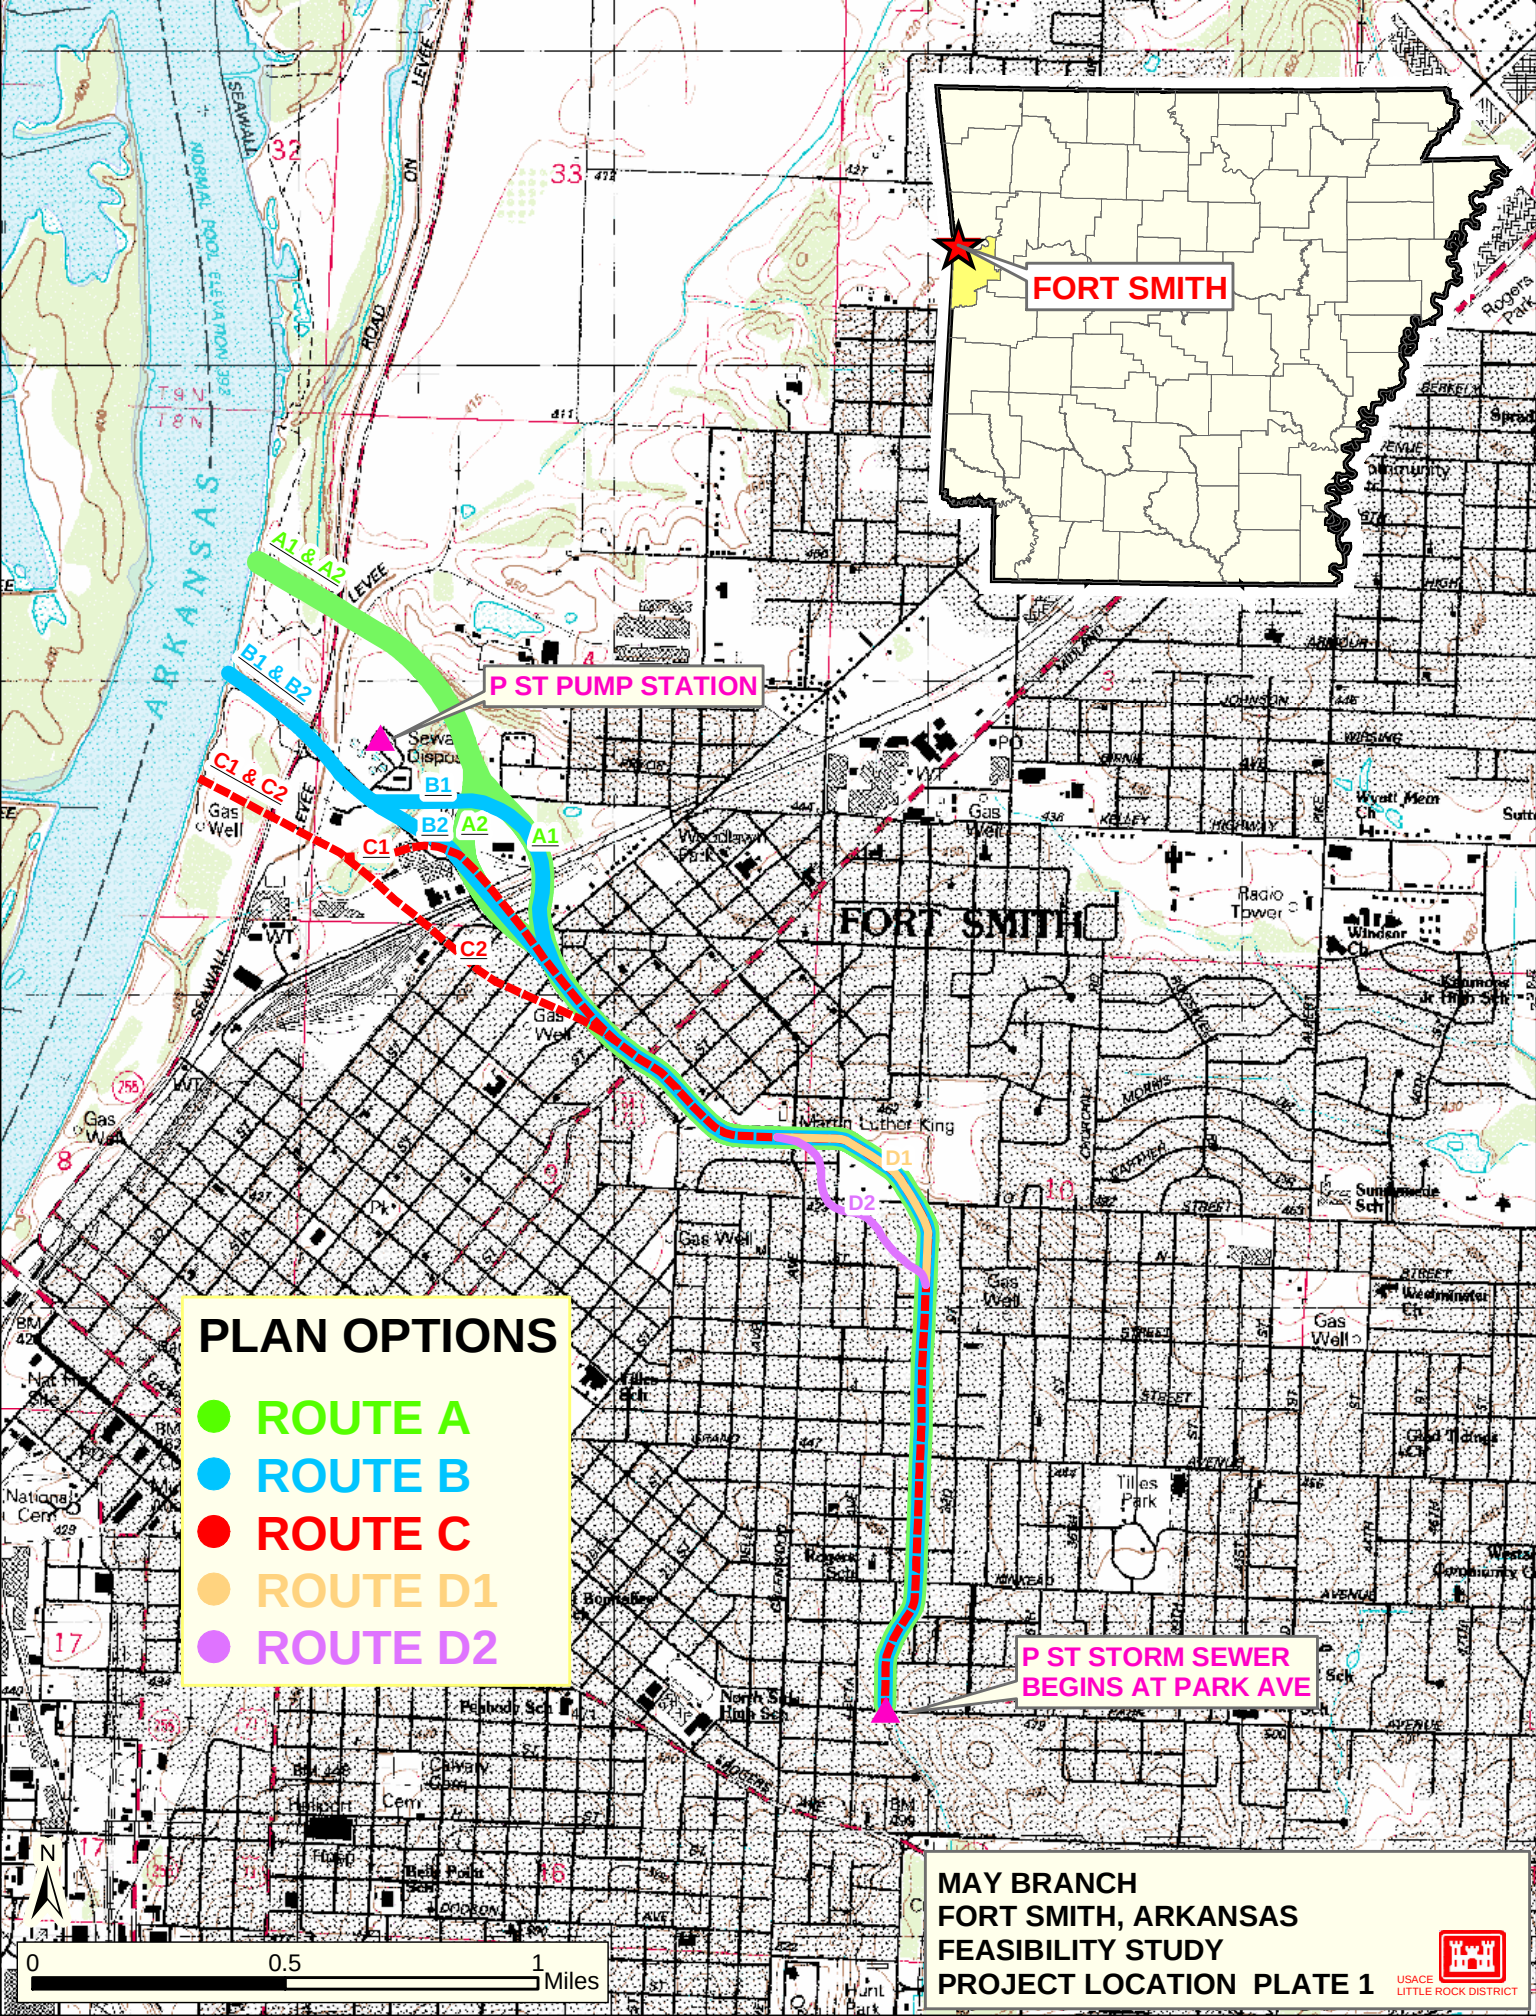
FORT SMITH
P ST PUMP STATION
A1 & A2
B1 & B2
C1 & C2
A1
A2
B1
B2
C1
C2
D1
D2
PLAN OPTIONS
ROUTE A
ROUTE B
ROUTE C
ROUTE D1
ROUTE D2
P ST STORM SEWER BEGINS AT PARK AVE
ARKANSAS
FORT SMITH
0
0.5
1
Miles
N
MAY BRANCH
FORT SMITH, ARKANSAS
FEASIBILITY STUDY
PROJECT LOCATION PLATE 1
USACE
LITTLE ROCK DISTRICT