BOUNDARY SURVEYS
CLEARWATER LAKE
BLACK RIVER, ARKANSAS & MISSOURI

Logan Creek
LP 60-C
12-C

SECTION 15 ,T 29N ,R 2E COUNTY Reynolds

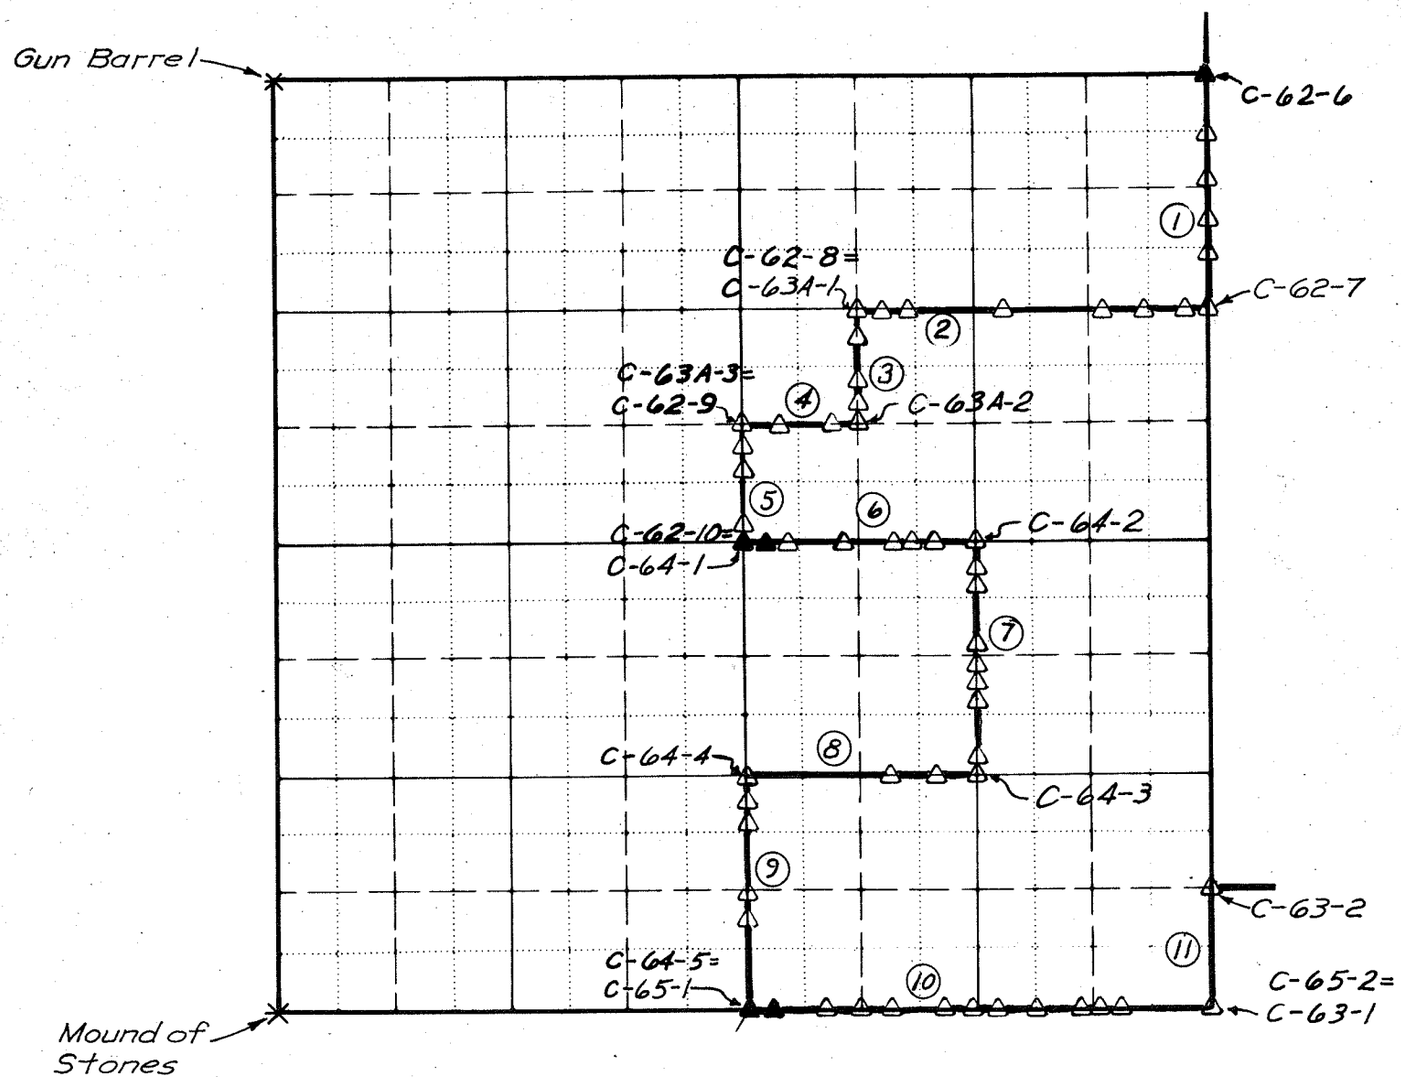

FULL SECTION APPROXIMATE SCALE 1:12,000

COURSE NO.	MONUMENT NO.	GRID BEARING	ELEVATION DISTANCE	POSITION NORTH	POSITION EAST	REMARKS
	C-62-6			496296.280	408549.920	Type 1 Mon.
1		S 0°50' 0"W	348.30'			
	C-62-6A			495948.043	408544.885	Type 3 Mon.
1		S 0° 50' 0" W	234.33'			
	C-62-6B			495713.759	408541.485	"
1		S 0° 50' 0" W	208.70'			
	C-62-6C			495505.101	408538.448	"
1		S 0° 50' 0" W	233.15'			

Field Book No. C-81-10 Date: 15 Oct 81

CERTIFICATE OF SURVEY

I HEREBY CERTIFY THAT THE ABOVE PLAT IS A TRUE AND CORRECT REPRESENTATION OF THE SURVEY MADE IN SECTION 15, T 29N, R 2E.

Reynolds
COUNTY

SURVEYOR REG. NO. 1811

MOORE AND WOLFINBARGER
ENGINEERS — SURVEYORS
SPRINGFIELD, MISSOURI

FOR THE
U. S. ARMY ENGINEER DISTRICT, LITTLE ROCK
CORPS OF ENGINEERS

SHEET 1 OF 4

GN MN

LEGEND
- ▲ MONUMENT TYPE
- △ MONUMENT TYPE
- ● FOUND I P.
- ○ SET I. P
- ■ FOUND STONE
- □ COMPUTED CORNE
- ✶ OTHER

CLEARWATER LAKE
BLACK RIVER, ARKANSAS & MISSOURI

SECTION 15 , T 29N , R 2E COUNTY Reynolds

COURSE NO.	MONUMENT NO.	GRID BEARING	ELEVATION / DISTANCE	POSITION NORTH	POSITION EAST	REMARKS
	C-62-6D			495271.993	408535.046	Type 3 Mon.
1		S 0° 50' 0" W	297.14'			
	C-62-7			494974.911	408530.698	"
2		N88°34'07"W	115.74'			
	C-62-7A			494977.788	408415.001	"
2		N88°34'07"W	301.75'			
	C-62-7B			494985.301	408113.371	"
2		N88°34'07"W	241.22'			
	C-62-7C			494991.316	407872.249	"
2		N88°34'07"W	545.98'			
	C-62-7D			495004.954	407326.488	"
2		N88°34'07"W	543.98'			
	C-62-7E			495018.562	406782.732	Type 3 Mon.
2		N88°34'07"W	152.01'			
	C-62-7F			495022.371	406630.777	"
2		N88°34'07"W	98.96'			
	C-62-8 = C-63-1			495024.855	406531.854	"
3		S0°49'05"W	129.21'			
	C-63A-1A			494895.671	406530.015	"
3		S0°49'05"W	366.26'			
	C-63A-1B			494529.488	406524.788	"
3		S0°49'05"W	163.65			
						"
3						
	C-63A-2			494365.936	406522.444	Type 3 Mon.
4		N88°30'32"W	144.62'			
	C-63A-2A			494369.693	406377.888	"
4		N88°30'32"W	334.36'			
	C-63A-2B			494378.392	406043.676	"
4		N88°30'32"W	187.40'			
	C-63A-3 = C-62-9			494383.275	405856.360	"
5		S0°46'56"W	135.30'			
	C-62-9A			494248.011	405854.510	"
5		S0°46'56"W	135.19'			
	C-62-9B			494112.859	405852.661	"
5		S0°46'56"W	299.40'			
	C-62-9C			493813.521	405848.579	"
5		S0°46'56"W	88.89'			
	C-62-10 = C-64-1			493724.648	405847.367	Type 1 Mon.

SHEET 2 OF 4

SWL FORM 136
REVISED OCT. 1971

CLEARWATER LAKE
BLACK RIVER, ARKANSAS & MISSOURI

SECTION 15 , T 29N , R 2E COUNTY Reynolds

COURSE NO.	MONUMENT NO.	GRID BEARING	ELEVATION / DISTANCE	POSITION NORTH	POSITION EAST	REMARKS
6		S 88° 28' 33" E	108.34'			
	C-64-1A			493721.766	405955.648	Type 1 Mon.
6		S88°28'33"E	108.29'			
	C-64-1B			493718.886	406063.882	Type 3 Mon.
6		S88°28'33"E	294.25'			
	C-64-1C			493711.062	406357.996	"
6		S88°28'33"E	320.45'			
	C-64-1D			493702.540	406678.302	"
6		S88°28'33"E	125.86'			
	C-64-1E			493699.193	406804.096	"
6		S88°28'33"E	375.32			
						"
6						
	C-64-2			493689.208	407179.236	"
7		S 0° 50' 2" W	147.07'			
	C-64-2A			493542.165	407177.096	Type 3 Mon.
7		S 0° 50' 2" W	93.59'			
	C-64-2B			493448.596	407175.734	"
7		S 0° 50' 2" W	336.71'			
	C-64-2C			493111.947	407170.833	"
7		S 0° 50' 2" W	134.00'			
	C-64-2D			492976.975	407168.869	"
7		S 0° 50' 2" W	96.81'			
	C-64-2E			492880.182	407167.460	"
7		S0°50'2"W	404.74'			
	C-64-2F			492475.520	407161.569	"
7		S0°50'2"W	105.39'			
	C-64-3			492370.149	407160.036	Type 3 Mon.
8		N88°23'14"W	256.34'			
	C-64-3A			492377.363	406903.824	"
8		N88°23'14"W	259.54'			
	C-64-3B			492384.667	406644.419	"
8		N88°23'14"W	815.92'			
	C-64-4			492407.627	405828.903	"
9		S0°48'20"W	161.62'			
	C-64-4A			492246.040	405826.631	"
9		S 0° 48'20"W	156.30'			
	C-64-4B			492089.780	405824.434	Type 3 Mon.
9		S 0° 48'20"W	368.78'			

SWL FORM 136
REVISED OCT. 1971

CLEARWATER LAKE
BLACK RIVER, ARKANSAS & MISSOURI

SECTION 15 , T 29N , R 2E COUNTY Reynolds

COURSE NO.	MONUMENT NO.	GRID BEARING	ELEVATION / DISTANCE	POSITION NORTH	POSITION EAST	REMARKS
	C-64-4C			491721.080	405819.251	Type 3 Mon.
9		S0°48'20"W	126.80'			
	C-64-4D			491594.299	405817.468	"
9		S0°48'20"W	504.01'			
	C-64-5 = C-65-1			491090.394	405810.384	Type 1 Mon.
10		S 88°19'6"E	160.03'			
	C-65-1A			491085.695	405970.416	"
10		S88°19'6"E	277.09'			
	C-65-1B			491077.565	406247.356	Type 3 Mon.
10		S88°19'6"E	164.75'			
	C-65-1C			491072.730	406412.014	"
10		S88°19'6"E	180.29'			
	C-65-1D			491067.440	406592.211	"
10		S88°19'6"E	310.30'			
	C-65-1E			491058.334	406902.343	"
10		S88°19'6"E	166.08'			
	C-65-1F			491053.461	407068.330	"
10		S88°19'6"E	128.17'			
	C-65-1G			491049.700	407196.431	"
10		S88°19'6"E	227.00'			
	C-65-1H			491043.039	407423.315	Type 3 Mon.
10		S88°19'6"E	329.18'			
	C-65-1I			491033.379	407752.327	"
10		S88°19'6"E	139.60'			
	C-65-1J			491029.282	407891.859	"
10		S88°19'6"E	582.32'			
	C-65-2 = C-63-1			491012.196	408473.824	"
11		N0°49'27"E	660.62'			
	C-63-2			491672.679	408483.328	"

SHEET 4 OF 4

SWL FORM 136
REVISED OCT. 1971